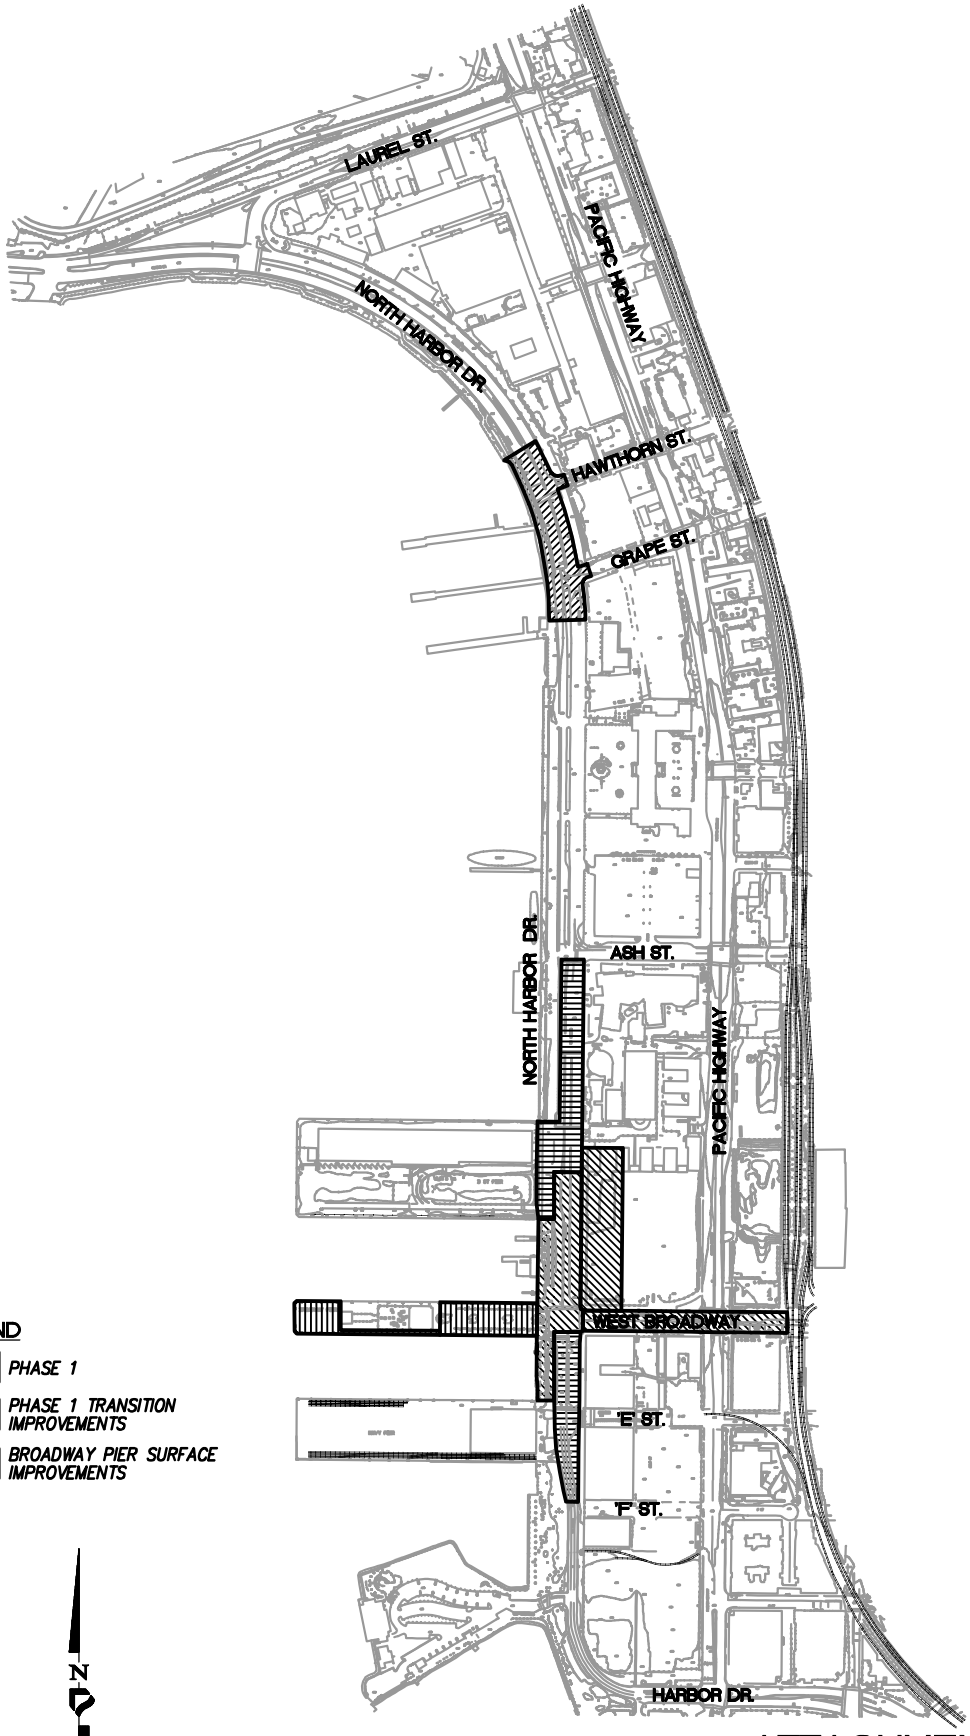

LEGEND

- PHASE 1
- PHASE 1 TRANSITION IMPROVEMENTS
- BROADWAY PIER SURFACE IMPROVEMENTS

N

0 250 500 1000 1500

GRAPHICAL SCALE
SCALE: 1" = 500'

ATTACHMENT A

NEVP PHASE 1 PROJECT LIMITS

PROJECT DESIGN CONSULTANTS
Planning | Landscape Architecture | Environmental | Engineering | Survey

701 B Street, Suite 800
San Diego, CA 92101
619.235.6471 Tel
619.234.0349 Fax

P:\3561\ENGR\EXHIBITS\Attachment A_NEVP Phase 1 Project Limits.dwg 2/4/2011 9:28 AM