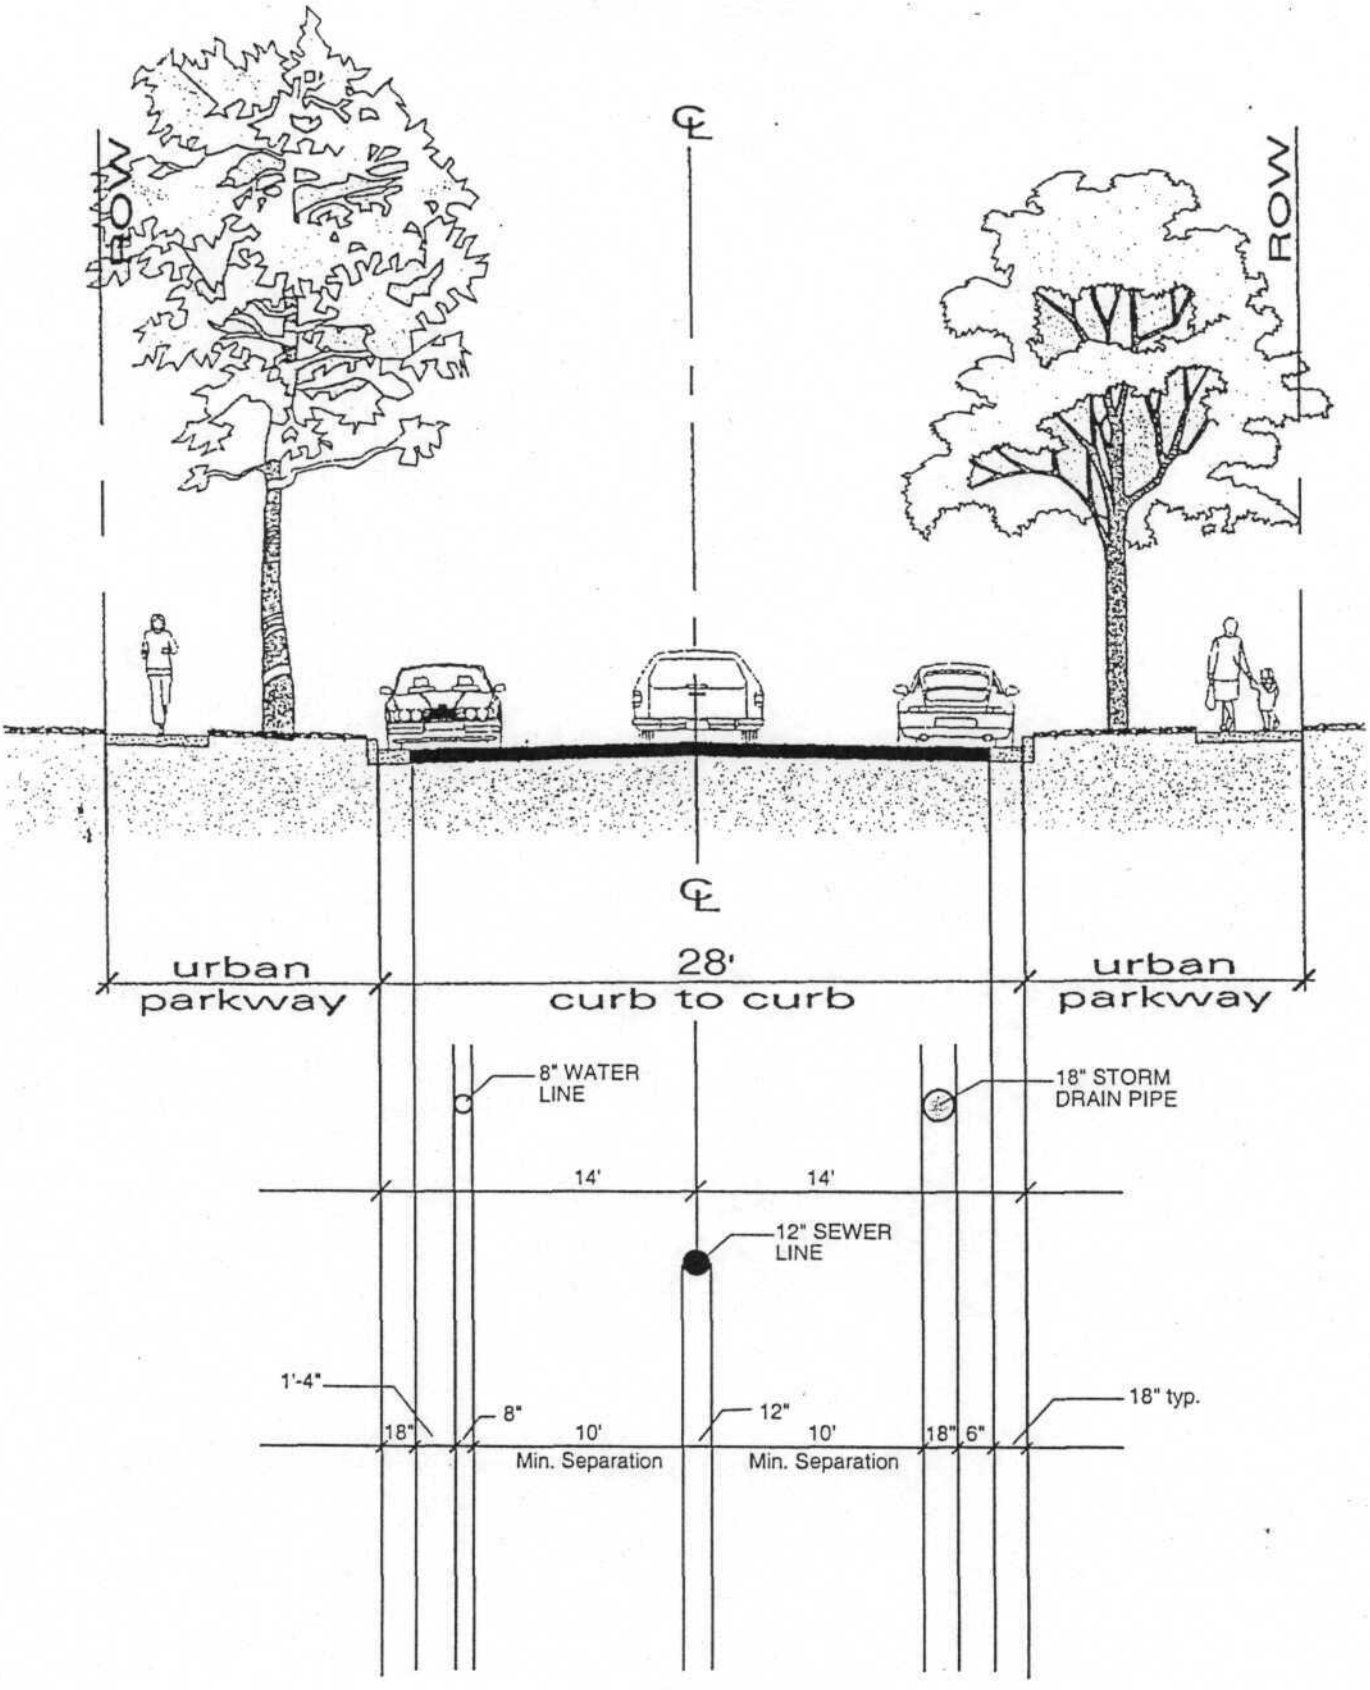

Attachment 3 - Underground utilities within 28 ft. curb-to-curb street width