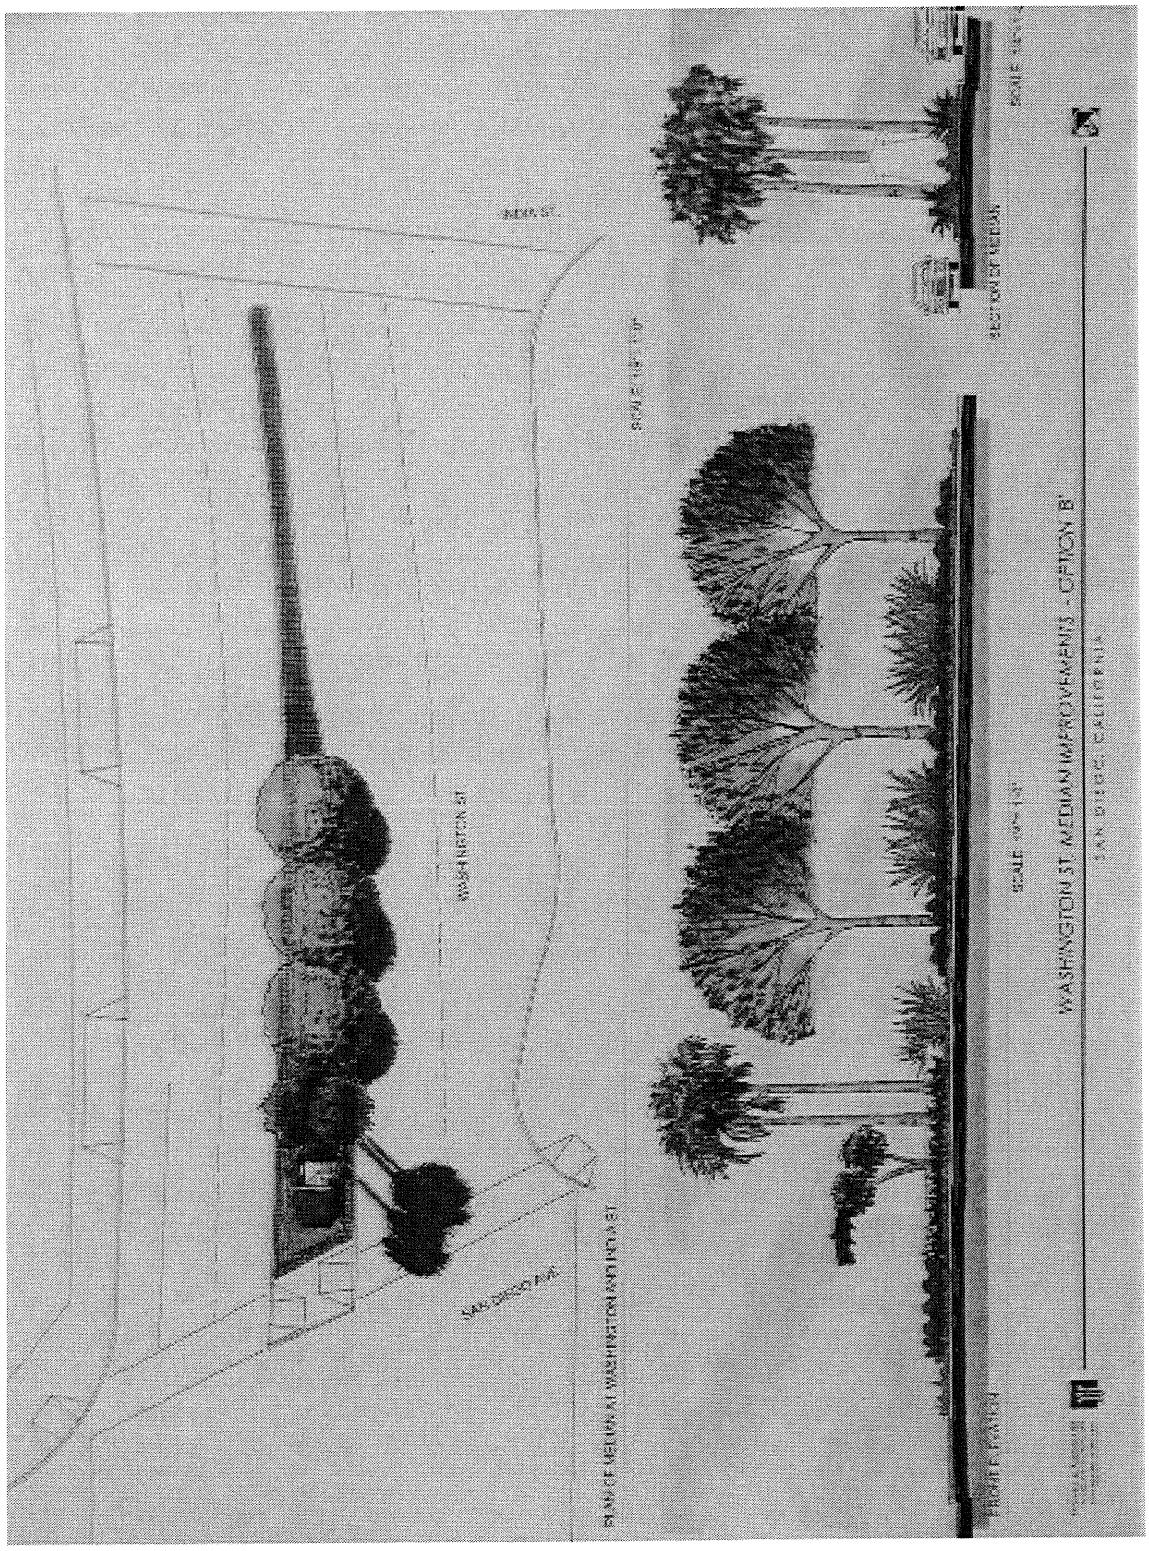Attachment A: Conceptual Rendering of Proposed Washington St. Median Improvements