La Entrada

Family Apartments

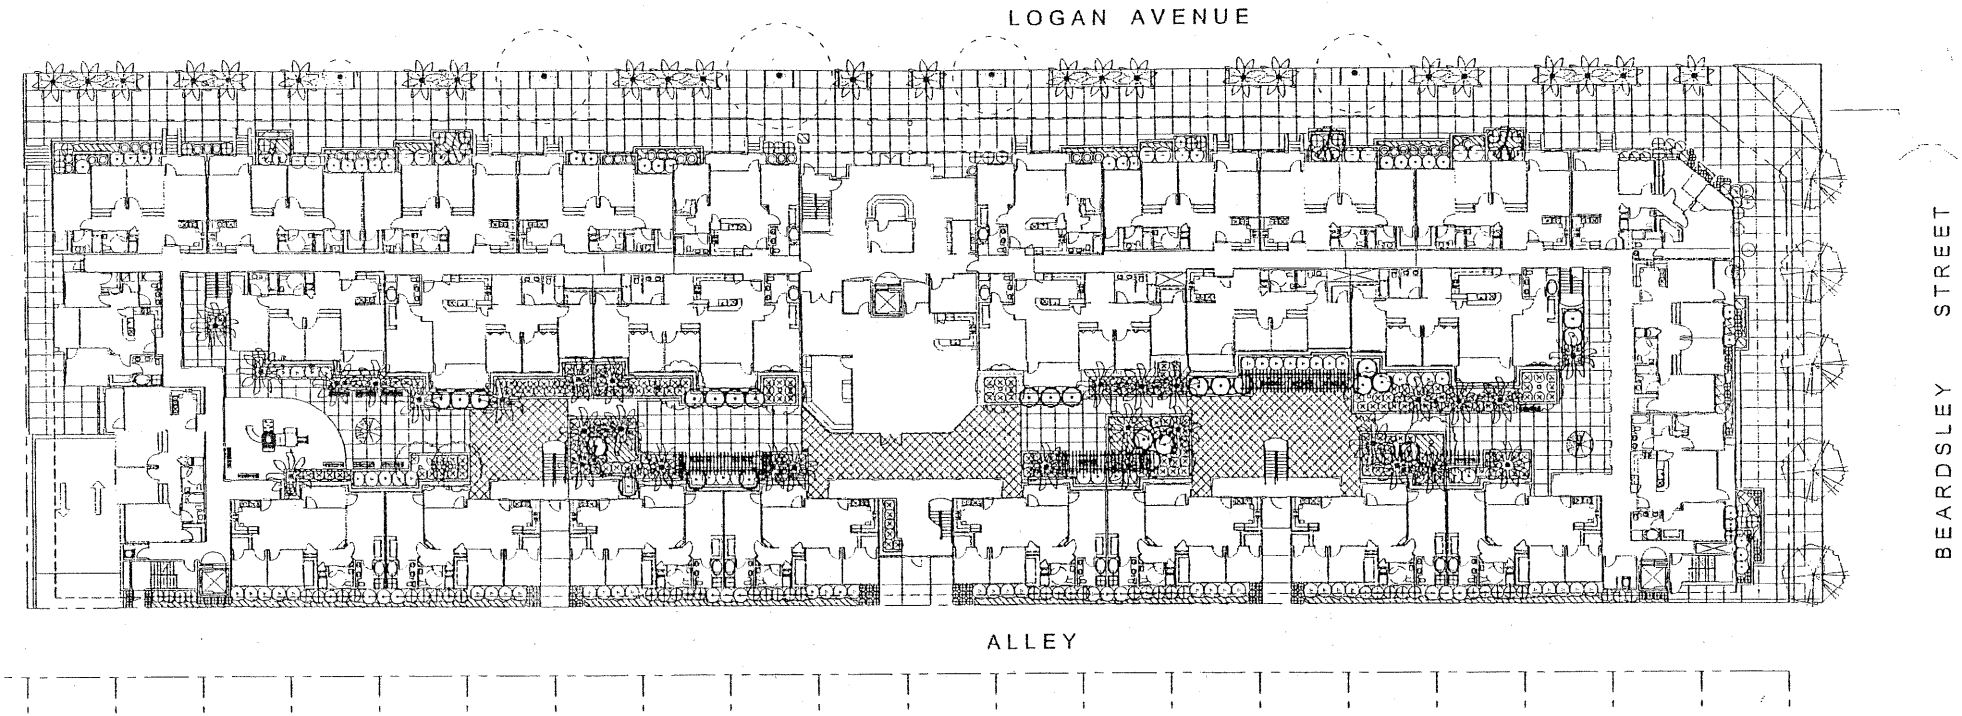

Site Plan

Maple Dell + McClelland
Architects, LLP

La Entrada

Family Apartments

NORTH ELEVATION (LOGAN AVE.)

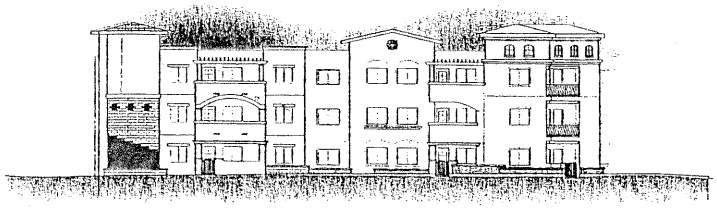

EAST ELEVATION

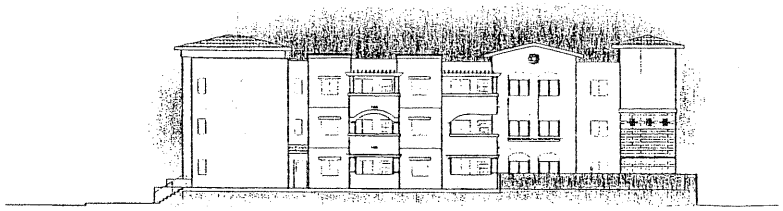

WEST ELEVATION

SOUTH ELEVATION (ALLEY)

Building Elevations

Maple Dell + McClelland
Architects, LLP