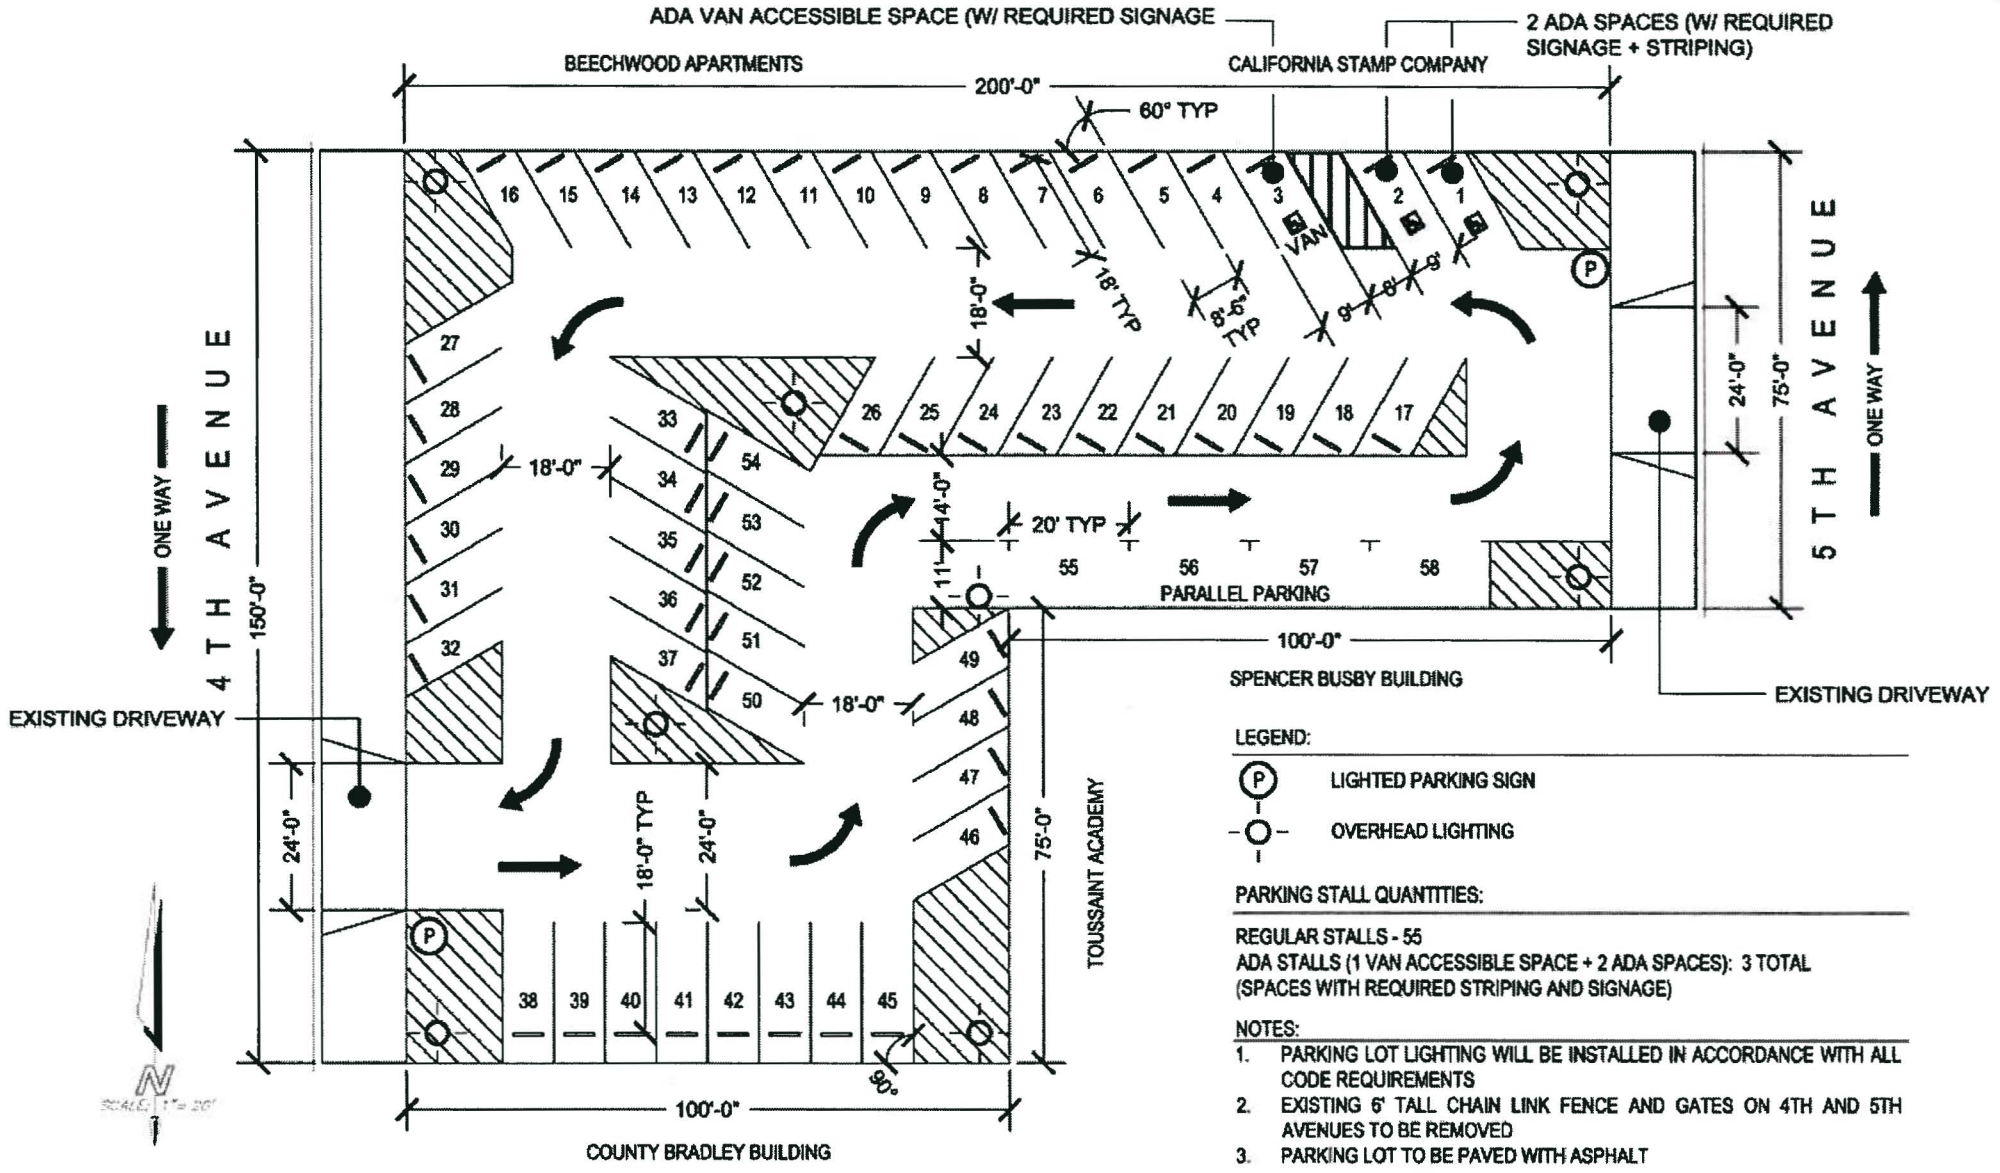

4TH AND BEECH INTERIM PARKING LOT LOCATED MID-BLOCK BETWEEN ASH AND BEECH, 4TH AND 5TH AVENUES

ATTACHMENT B

4TH AND BEECH INTERIM PARKING LOT LAYOUT

CCDC - PUBLIC WORKS